Manor Building 2 - Front Elevation

Manor Building 1 - Front Elevation

"These elevations are provided to reflect the architectural style and quality of the buildings to be constructed on the Site. The actual buildings constructed on the Site may have minor variations from this elevation that adhere to the general architectural concepts, height restrictions and intent illustrated."

HOUSING STUDIO
333 WEST TRADE STREET
SUITE 300
CHARLOTTE, NC 28202
T: 704.333.7862 F:

Bainbridge
MATTHEWS, NC
26 SEPTEMBER 2017

BAINBRIDGE

Garden Building 1 - Front Elevation

"These elevations are provided to reflect the architectural style and quality of the buildings to be constructed on the Site. The actual buildings constructed on the Site may have minor variations from this elevation that adhere to the general architectural concepts, height restrictions and intent illustrated."

HOUSING STUDIO
333 WEST TRADE STREET
SUITE 300
CHARLOTTE, NC 28202
T: 704.333.7862 F:

Bainbridge
MATTHEWS, NC
26 SEPTEMBER 2017

BAINBRIDGE

Garden Building 4 - Front Elevation

Garden Building 3 - Front Elevation

"These elevations are provided to reflect the architectural style and quality of the buildings to be constructed on the Site. The actual buildings constructed on the Site may have minor variations from this elevation that adhere to the general architectural concepts, height restrictions and intent illustrated."

HOUSING STUDIO
333 WEST TRADE STREET
SUITE 300
CHARLOTTE, NC 28202
T: 704.333.7862 F:

Bainbridge
MATTHEWS, NC
26 SEPTEMBER 2017

BAINBRIDGE

Townhouse - Front Elevation

"These elevations are provided to reflect the architectural style and quality of the buildings to be constructed on the Site. The actual buildings constructed on the Site may have minor variations from this elevation that adhere to the general architectural concepts, height restrictions and intent illustrated."

HOUSING STUDIO
333 WEST TRADE STREET
SUITE 300
CHARLOTTE, NC 28202
T: 704.333.7862 F:

Bainbridge
MATTHEWS, NC
26 SEPTEMBER 2017

BAINBRIDGE

HOUSING STUDIO
333 WEST TRADE STREET
SUITE 300
CHARLOTTE, NC 28202
T: 704.333.7862 F:

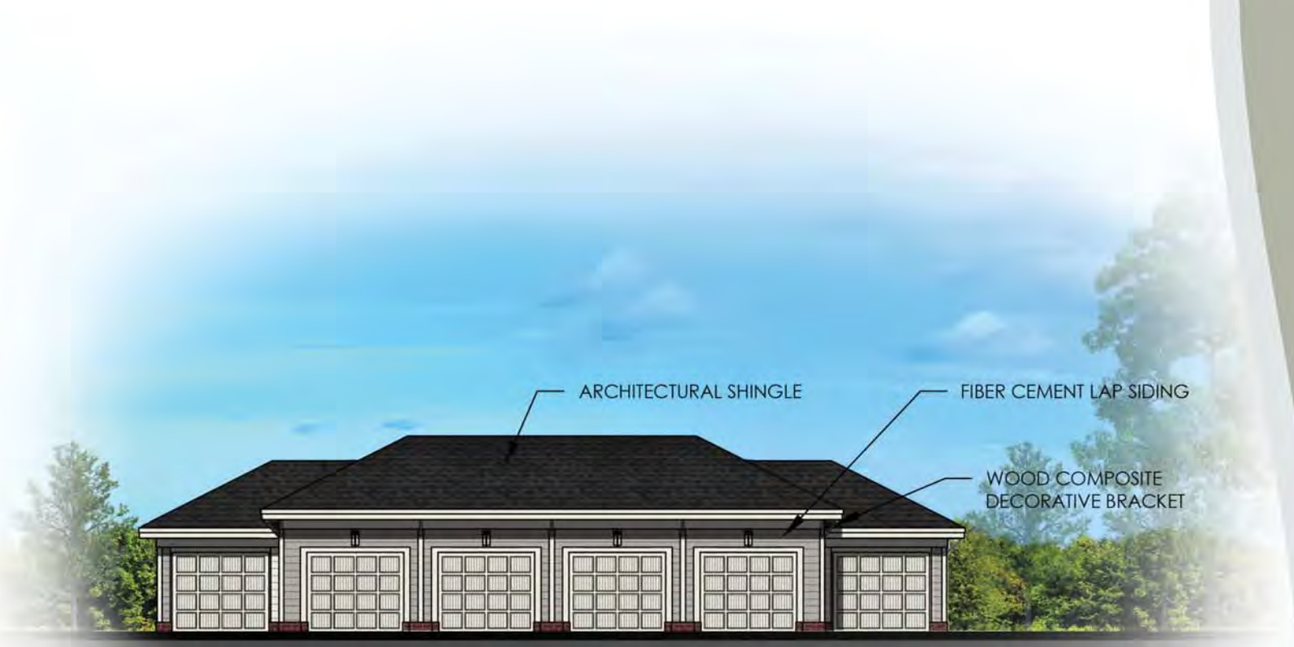

Garage Elevations

Bainbridge
MATTHEWS, NC
26 SEPTEMBER 2017

"These elevations are provided to reflect the architectural style and quality of the buildings to be constructed on the Site. The actual buildings constructed on the Site may have minor variations from this elevation that adhere to the general architectural concepts, height restrictions and intent illustrated."

BAINBRIDGE

CURRENT 2017-663
11/1/2017

HOUSING STUDIO

CLUBHOUSE POOL ELEVATION
SCALE: 1/16"=1'

CLUBHOUSE LEFT ELEVATION
SCALE: 1/16"=1'

CLUBHOUSE FRONT ELEVATION
SCALE: 1/16"=1'

CLUBHOUSE RIGHT ELEVATION
SCALE: 1/16"=1'

BAINBRIDGE MATTHEWS APARTMENTS
MATTHEWS, NC
9-26-17 REVISED

BAINBRIDGE
LIVEBAINBRIDGE.COM

CURRENT 2017-663
11/1/2017

HOUSIN
STUDI

GARDEN BUILDING 1 FRONT AND REAR ELEVATION

SCALE: 1/16"=1'

GARDEN BUILDING 1 SIDE ELEVATION
SCALE: 1/16"=1'

GARDEN BUILDING 2 FRONT AND REAR ELEVATION
SCALE: 1/16"=1'

GARDEN BUILDING 2 SIDE ELEVATION
SCALE: 1/16"=1'

BAINBRIDGE MATTHEWS APARTMENTS
MATTHEWS, NC
9-26-17 REVISED

BAINBRIDG
LIVEBAINBRIDGE.C

CURRENT 2017-663
11/1/2017

HOUSING STUDIO

GARDEN BUILDING 3 FRONT AND REAR ELEVATION
SCALE: 1/16"=1'

GARDEN BUILDING 4 FRONT AND REAR ELEVATION
SCALE: 1/16"=1'

GARDEN BUILDING 4 SIDE ELEVATION
SCALE: 1/16"=1'

GARDEN BUILDING 3 SIDE ELEVATION
SCALE: 1/16"=1'

BAINBRIDGE MATTHEWS APARTMENTS
MATTHEWS, NC
9-26-17 REVISED

BAINBRIDGE
LIVEBAINBRIDGE.COM

CURRENT 2017-663
11/1/2017

HOUSING STUDIO

MANOR BUILDING 1 FRONT ELEVATION (LEFT)
SCALE: 1/16"=1'

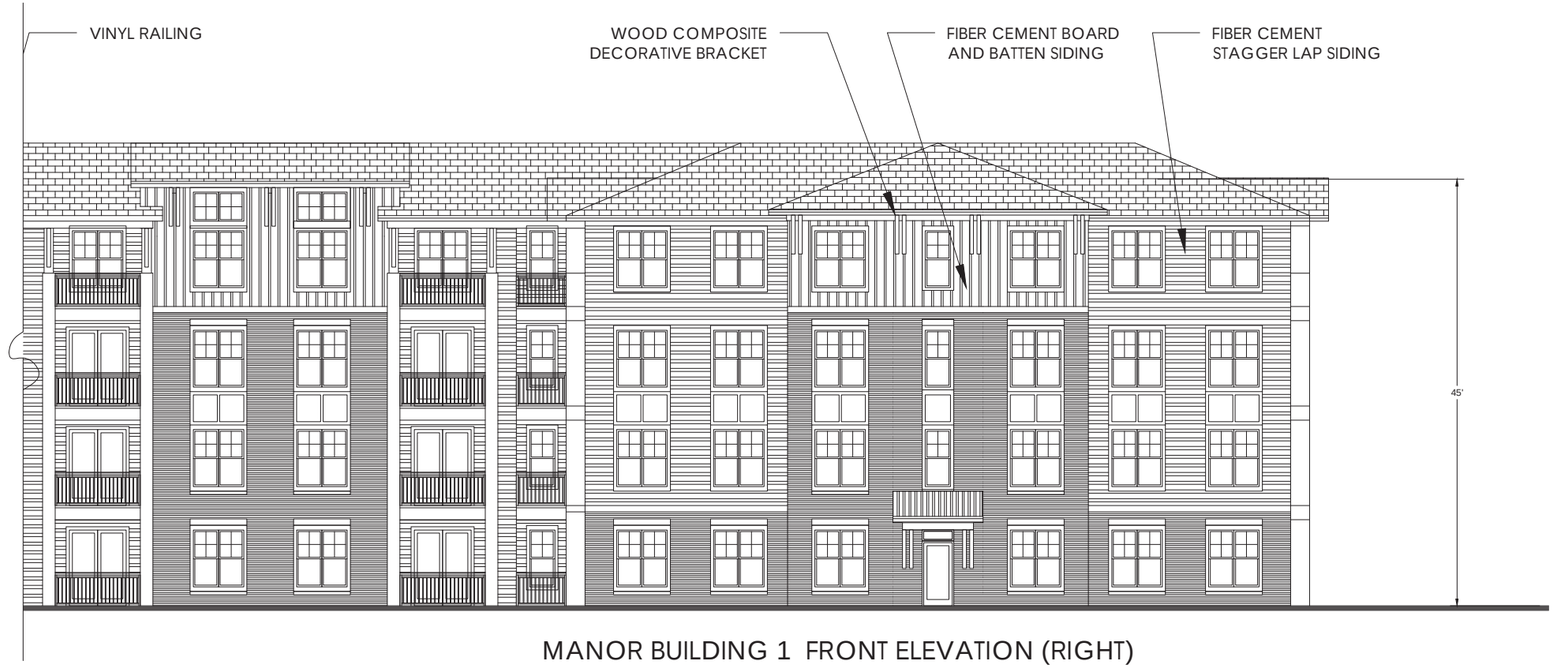

MANOR BUILDING 1 FRONT ELEVATION (RIGHT)
SCALE: 1/16"=1'

BAINBRIDGE MATTHEWS APARTMENTS
MATTHEWS, NC
9-26-17 REVISED

BAINBRIDGE
LIVEBAINBRIDGE.COM

CURRENT 2017-663
11/1/2017

HOUSING STUDIO

MANOR BUILDING 1 REAR ELEVATION (LEFT)
SCALE: 1/16"=1'

MANOR BUILDING 1 REAR ELEVATION (RIGHT)
SCALE: 1/16"=1'

BAINBRIDGE MATTHEWS APARTMENTS
MATTHEWS, NC
9-26-17 REVISED

BAINBRIDGE
LIVEBAINBRIDGE.COM

CURRENT 2017-663
11/1/2017

HOUSING STUDIO

MANOR BUILDING 1 RIGHT SIDE ELEVATION
SCALE: 1/16"=1'

MANOR BUILDING 1 LEFT SIDE ELEVATION
SCALE: 1/16"=1'

BAINBRIDGE MATTHEWS APARTMENTS
MATTHEWS, NC
9-26-17 REVISED

BAINBRIDGE
LIVEBAINBRIDGE.COM

CURRENT 2017-663
11/1/2017

HOUSING STUDIO

MANOR BUILDING 2 FRONT ELEVATION (LEFT)
SCALE: 1/16"=1'

MANOR BUILDING 2 RIGHT ELEVATION
SCALE: 1/16"=1'

MANOR BUILDING 2 FRONT ELEVATION (RIGHT)
SCALE: 1/16"=1'

BAINBRIDGE MATTHEWS APARTMENTS
MATTHEWS, NC
9-26-17 REVISED

BAINBRIDGE
LIVEBAINBRIDGE.COM

CURRENT 2017-663
11/1/2017

HOUSING STUDIO

MANOR BUILDING 2 REAR ELEVATION (LEFT)
SCALE: 1/16"=1'

MANOR BUILDING 2 REAR ELEVATION (RIGHT)
SCALE: 1/16"=1'

BAINBRIDGE MATTHEWS APARTMENTS
MATTHEWS, NC
9-26-17 REVISED

BAINBRIDGE
LIVEBAINBRIDGE.COM

CURRENT 2017-663
11/1/2017

HOUSING STUDIO

TOWNHOUSE FRONT / STREET ELEVATION
SCALE: 1/16"=1'

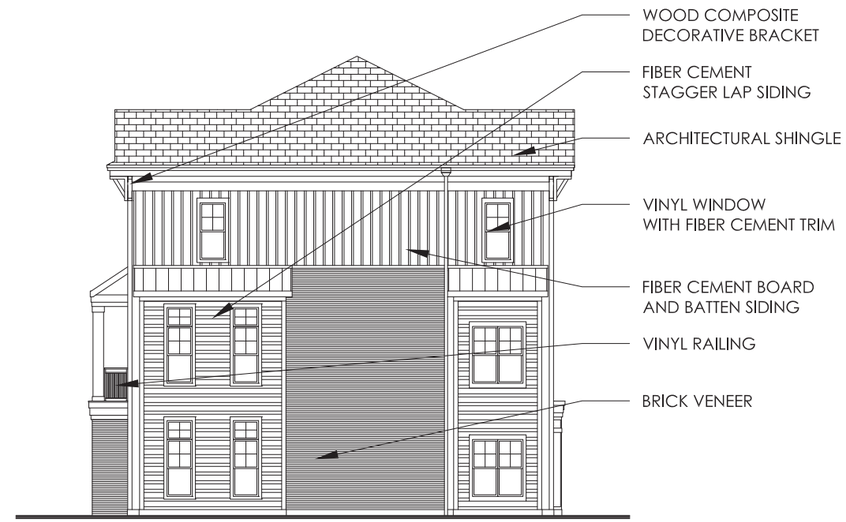

TOWNHOUSE SIDE ELEVATION
SCALE: 1/16"=1'

TOWNHOUSE REAR / PARKING ELEVATION
SCALE: 1/16"=1'

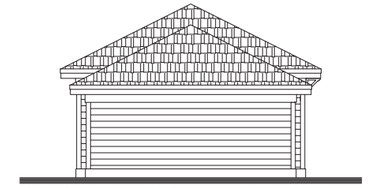

GARAGE SIDE ELEVATION
SCALE: 1/16"=1'

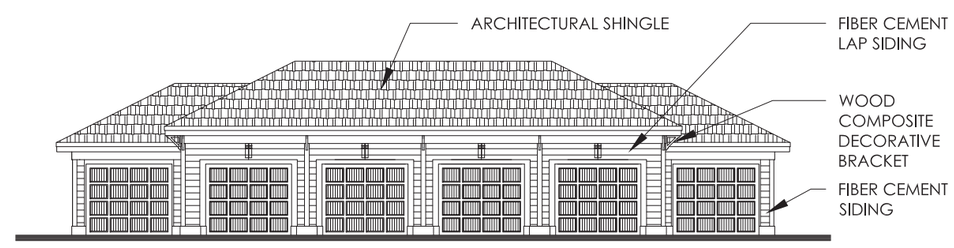

GARAGE FRONT ELEVATION
SCALE: 1/16"=1'

BAINBRIDGE MATTHEWS APARTMENTS
MATTHEWS, NC
9-26-17 REVISED

BAINBRIDGE
LIVEBAINBRIDGE.COM