COMBINED PUBLIC HEARING MAP
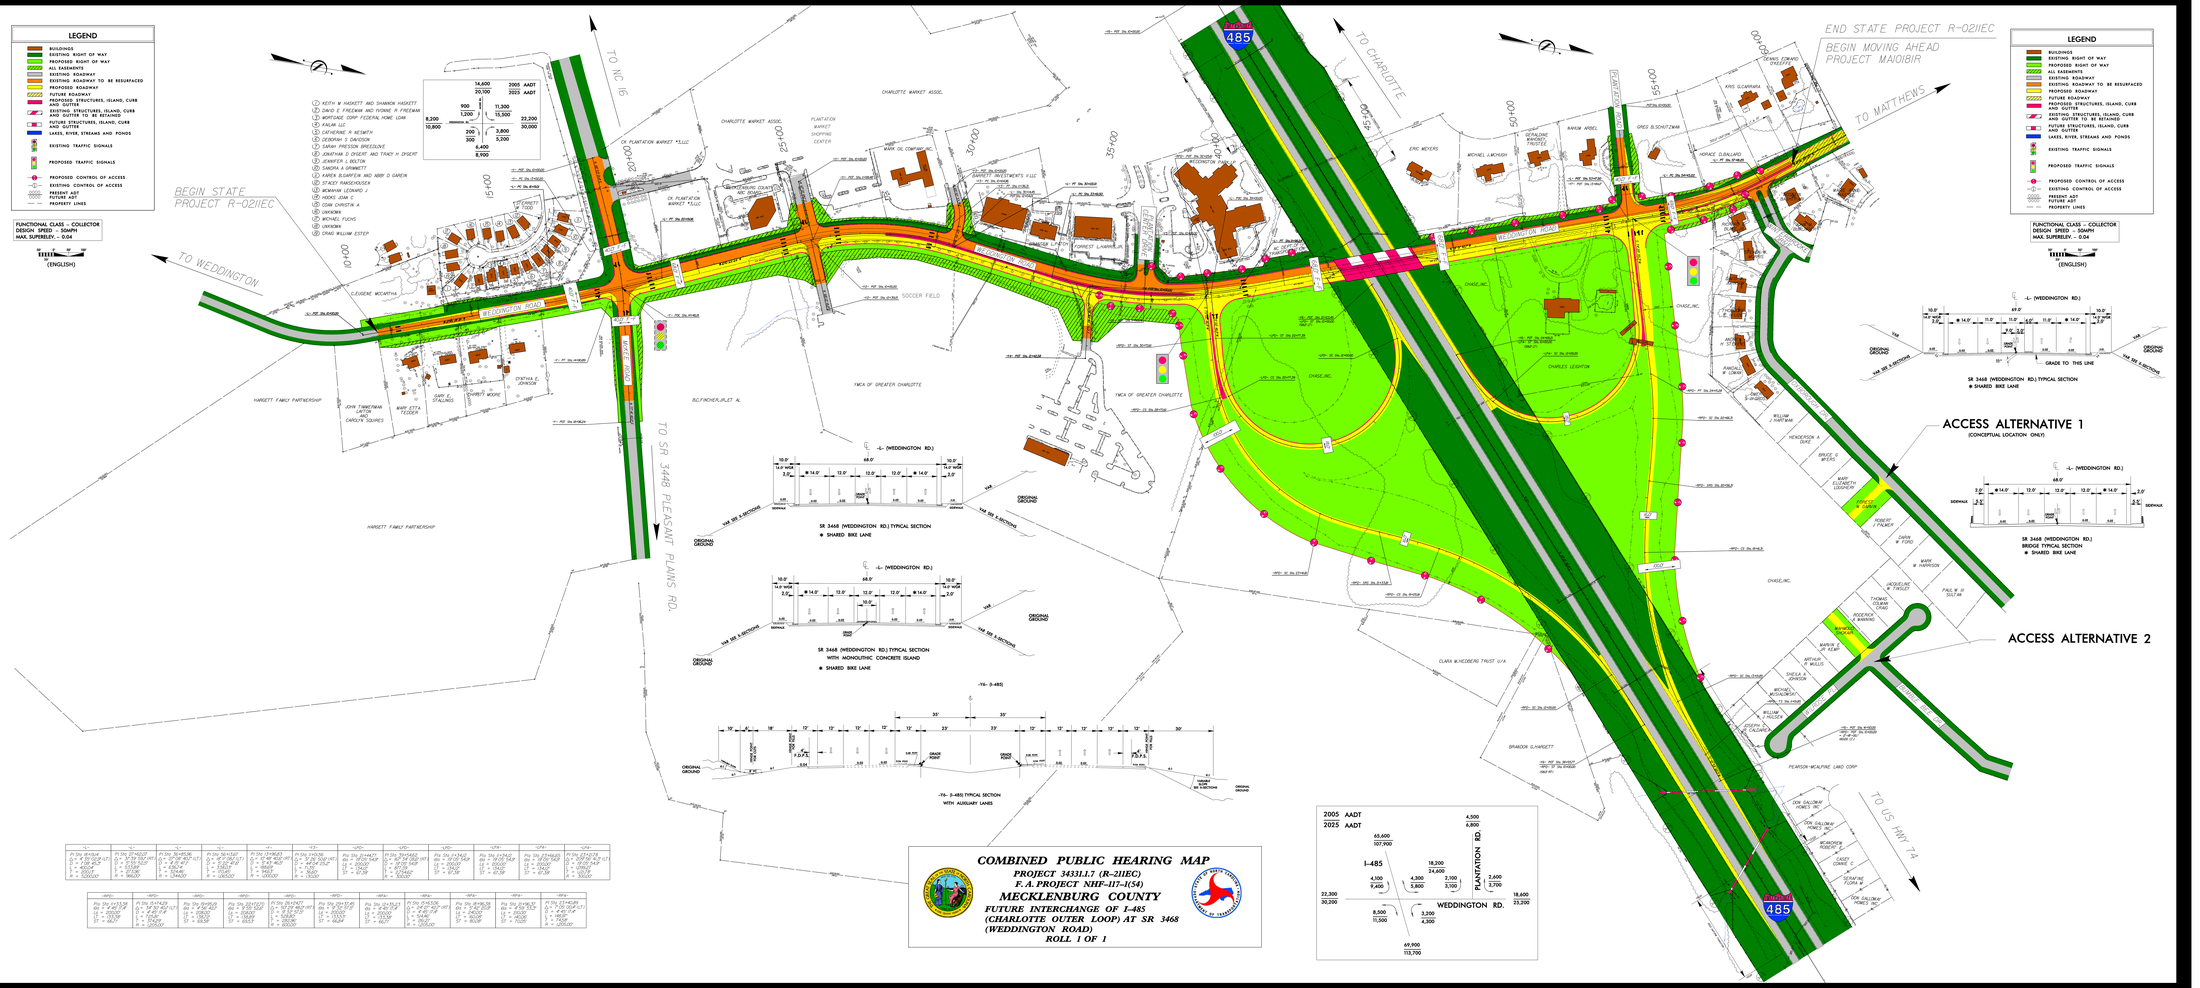
PROJECT 34331.1.7 (R-2111EC)
F.A. PROJECT NHF-II7-1(54)
MECKLENBURG COUNTY
FUTURE INTERCHANGE OF I-485
(CHARLOTTE OUTER LOOP) AT SR 3468
(WEDDINGTON ROAD)
ROLL 1 OF 1