Gensler

Lidl Matthews, NC

Margaret Wallace Road and Idlewild Road
Matthews, NC

05/30/18

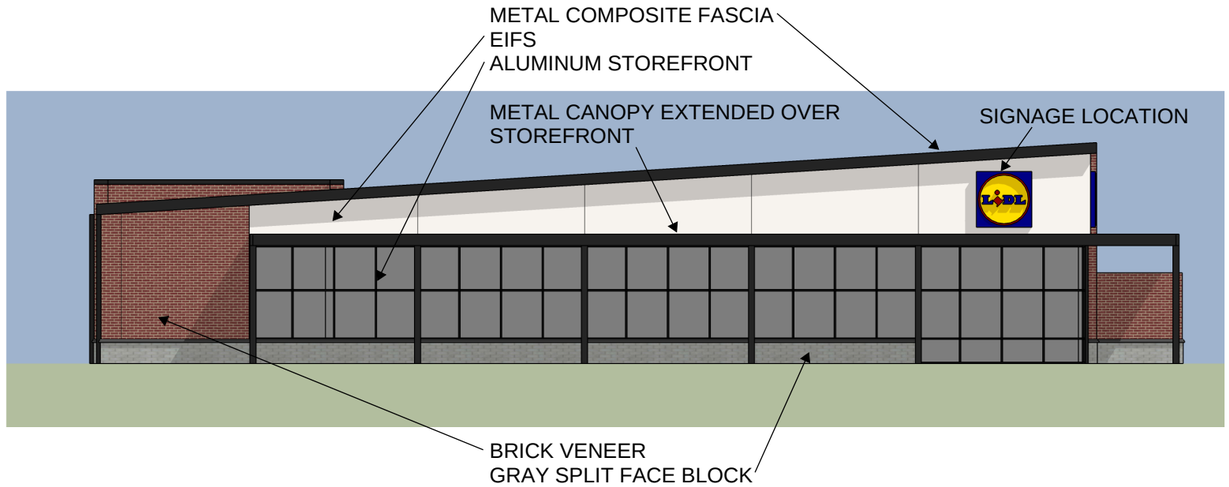

NON-GLAZED AREA: 1,252 SF.
BRICK AREA PROVIDED: 482 SF = 38.5%

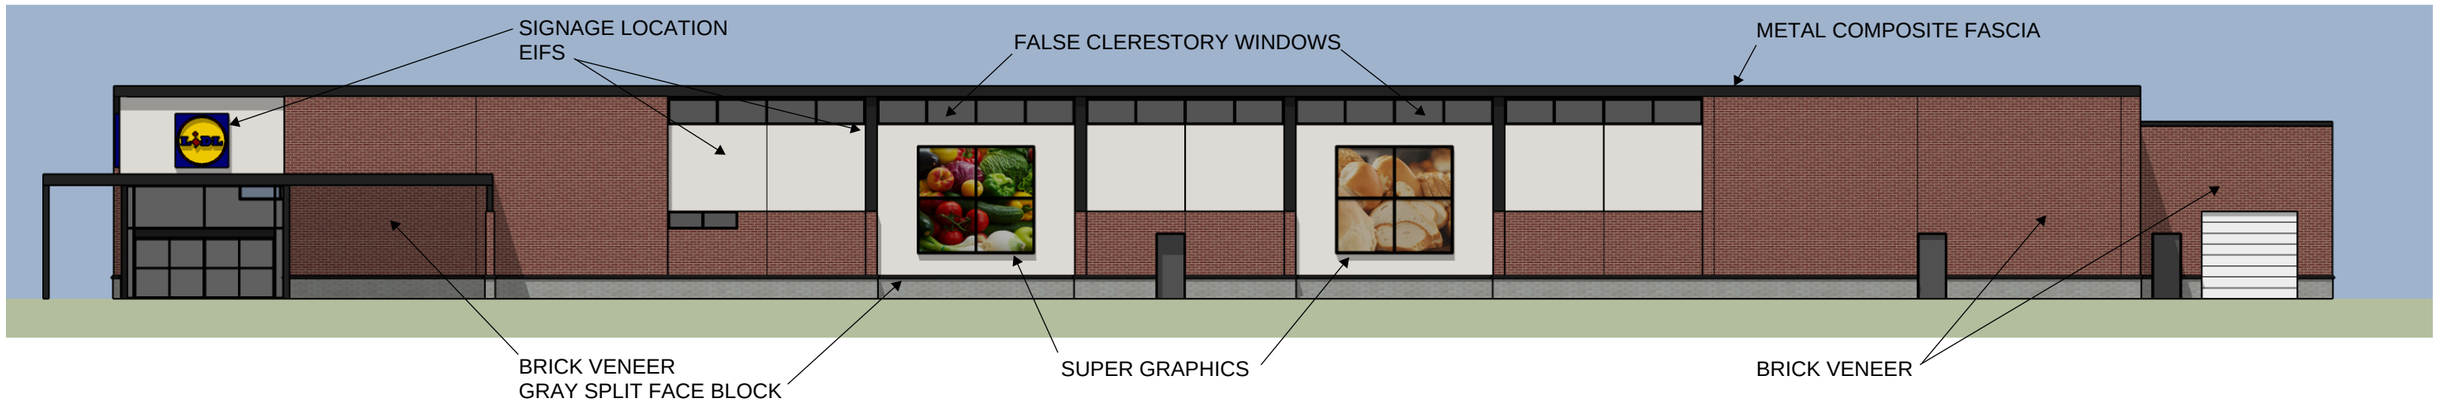

NON-GLAZED AREA: 5,813 SF.
BRICK AREA PROVIDED: 2,459 SF = 50.4%

Gensler

Lidl Matthews, NC

Margaret Wallace Road and Idlewild Road
Matthews, NC

05/30/18

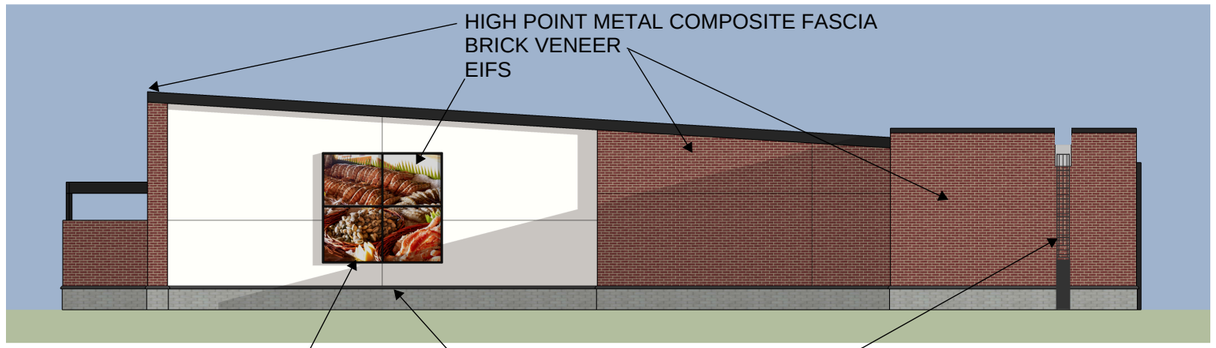

NON-GLAZED AREA: 2,306 SF.
BRICK AREA PROVIDED: 1,386 SF = 60.1%

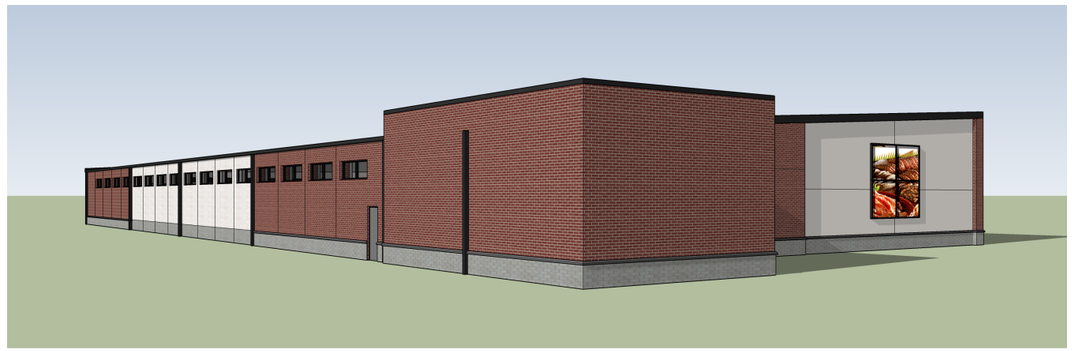

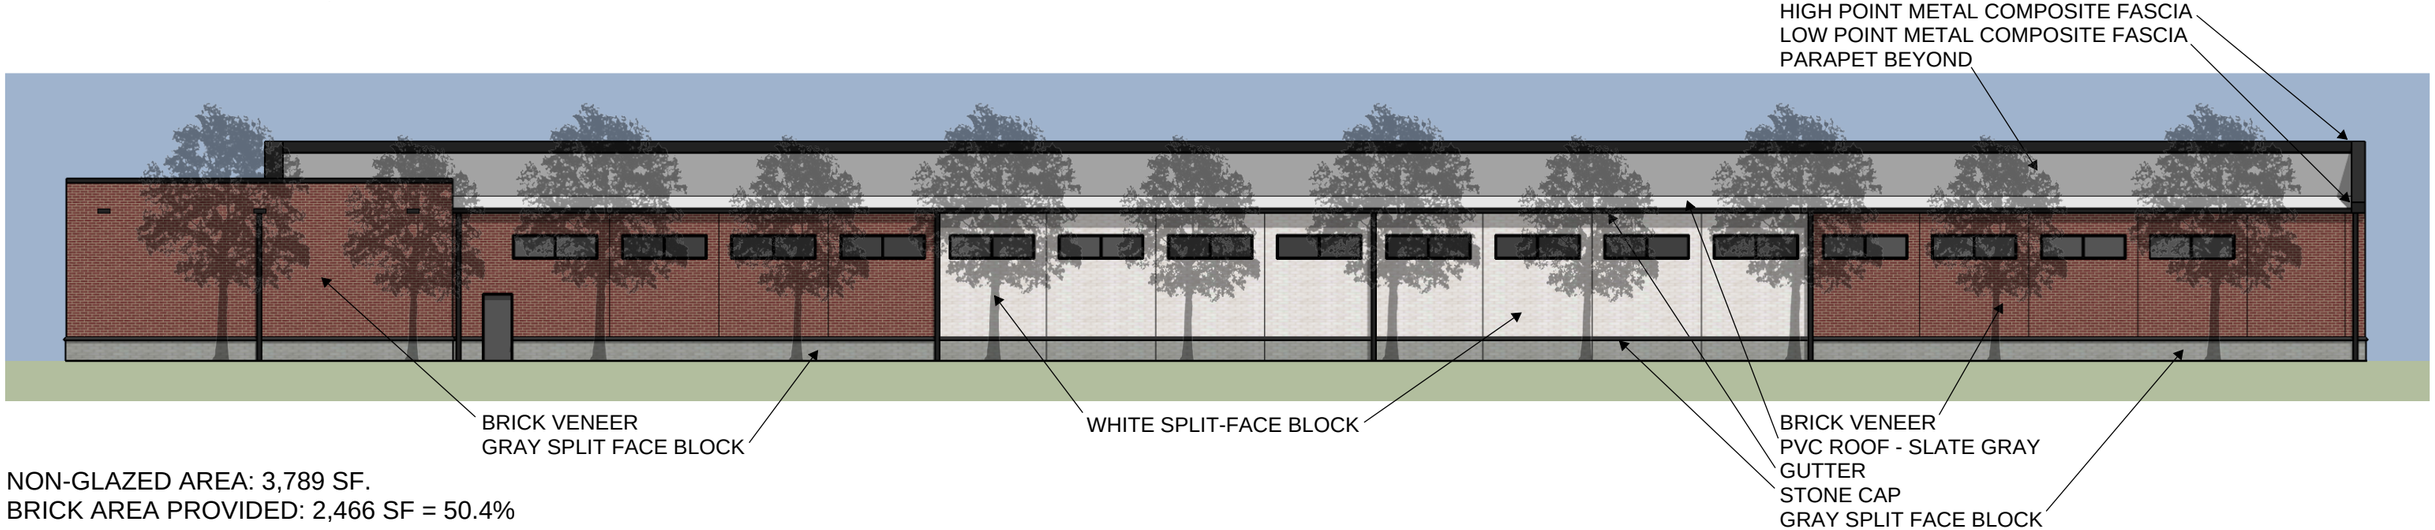

NON-GLAZED AREA: 3,789 SF.
BRICK AREA PROVIDED: 2,466 SF = 50.4%

Gensler

Lidl Matthews, NC

Margaret Wallace Road and Idlewild Road
Matthews, NC
05/30/18

SUPERCEDED 5/09/2018

Gensler

Lidl Matthews, NC

Margaret Wallace Road and Idlewild Road
Matthews, NC

05/01/18

BOHLER ENGINEERING

SUPERCEDED 5/09/2018

Gensler

Lidl Matthews, NC

Margaret Wallace Road and Idlewild Road
Matthews, NC
05/01/18

BOHLER ENGINEERING

LIDL

SUPERCEDED 5/09/2018

Gensler

Lidl Matthews, NC

Margaret Wallace Road and Idlewild Road
Matthews, NC

05/01/18

BOHLER ENGINEERING

LIDL

SUPERCEDED 5/09/2018

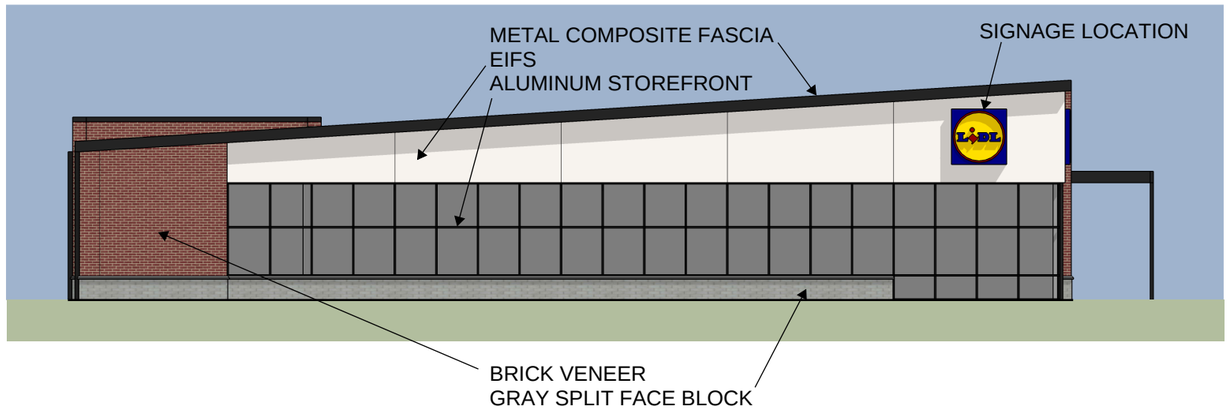

NON-GLAZED AREA: 1,252 SF.
BRICK AREA PROVIDED: 482 SF = 38.5%

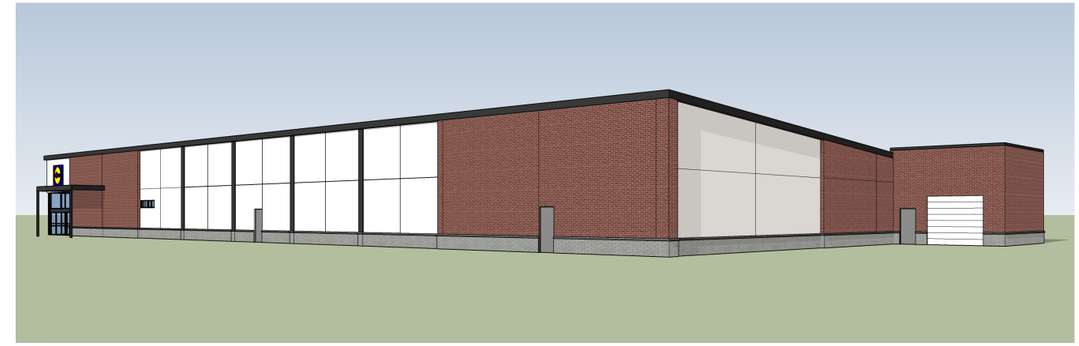

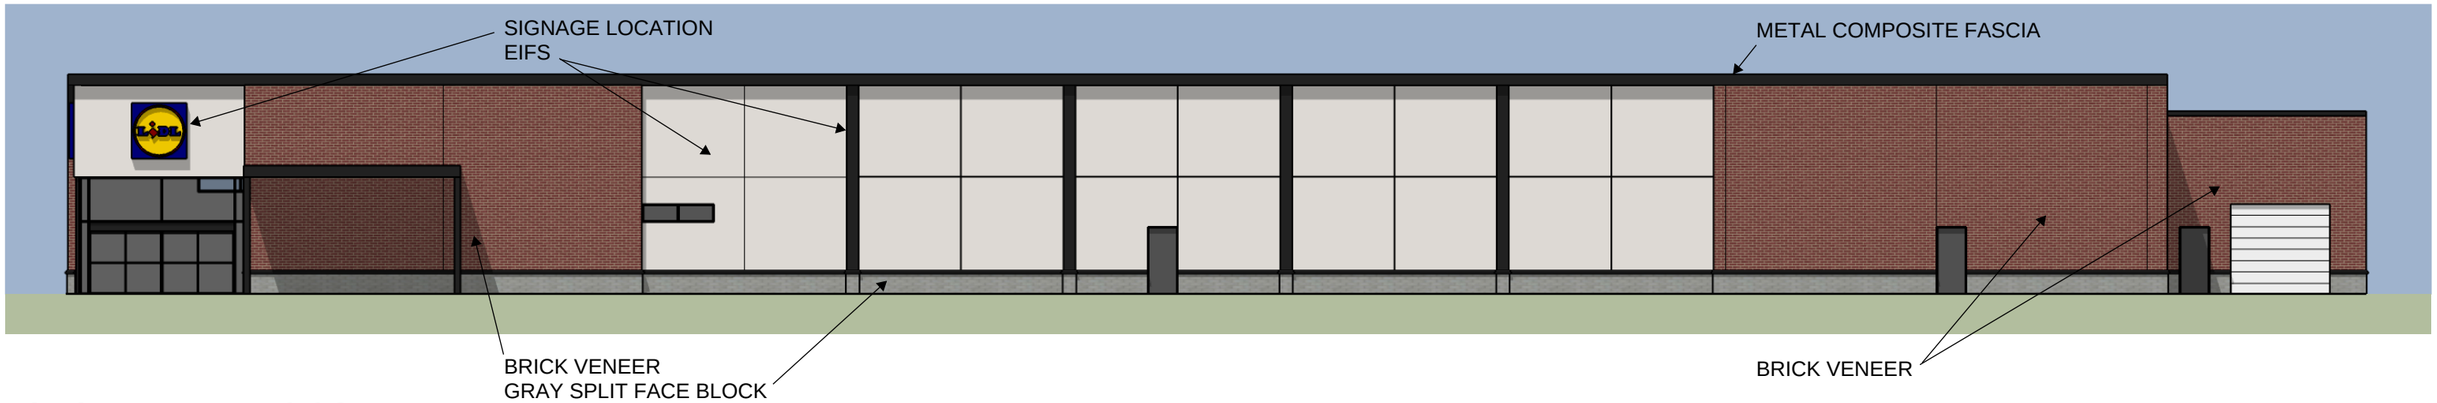

NON-GLAZED AREA: 5,813 SF.
BRICK AREA PROVIDED: 2,928 SF = 50.4%

Gensler

Lidl Matthews, NC

Margaret Wallace Road and Idlewild Road
Matthews, NC

05/01/18

SUPERCEDED 5/09/2018

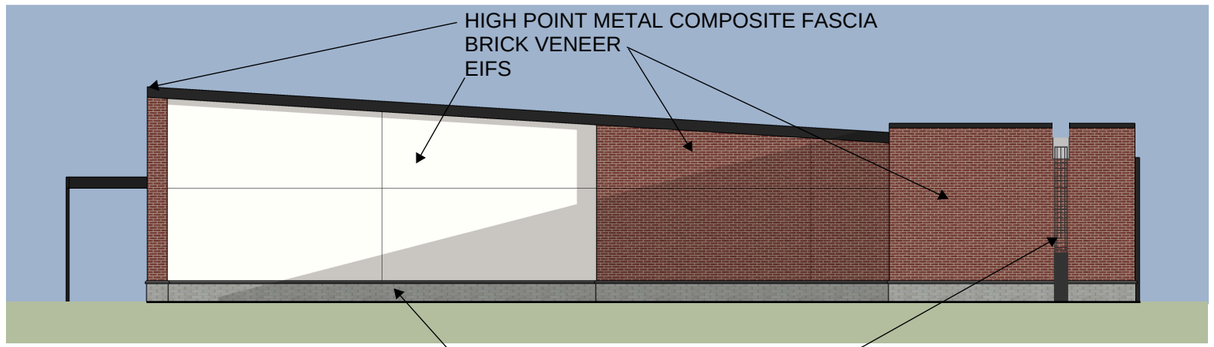

NON-GLAZED AREA: 2,306 SF.
BRICK AREA PROVIDED: 1,386 SF = 60.1%

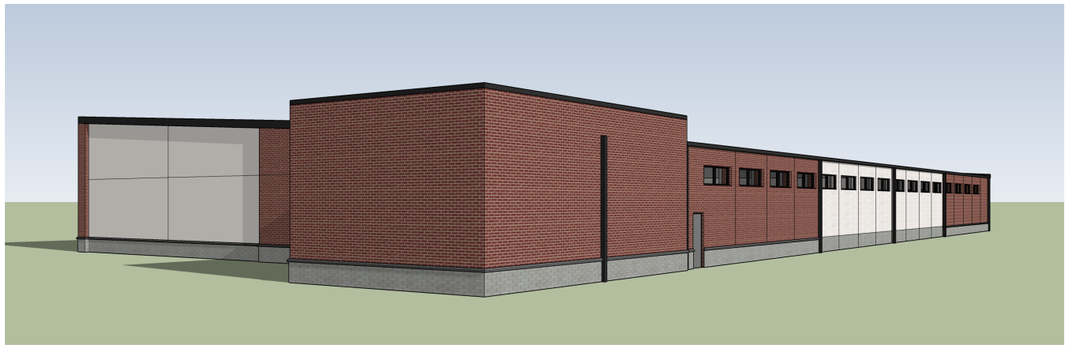

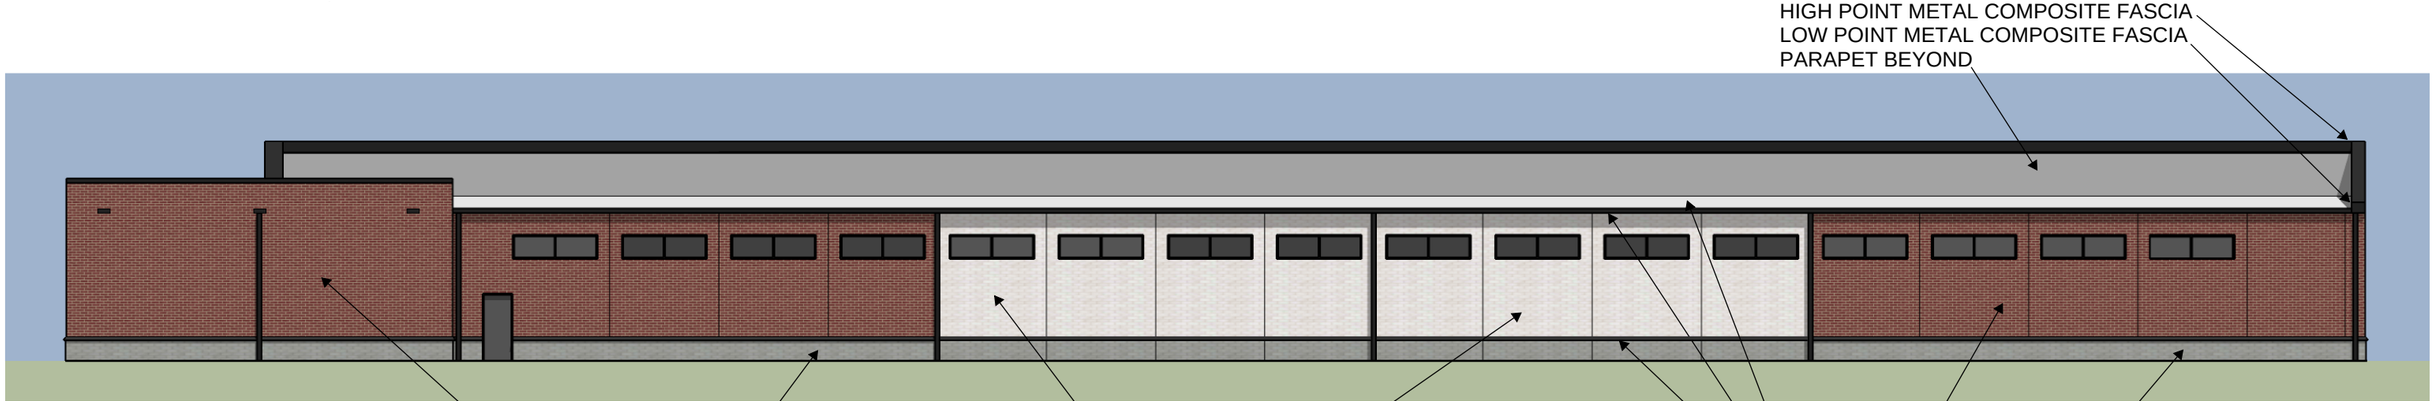

NON-GLAZED AREA: 3,789 SF.
BRICK AREA PROVIDED: 2,466 SF = 50.4%

Gensler

Lidl Matthews, NC

Margaret Wallace Road and Idlewild Road
Matthews, NC
05/01/18